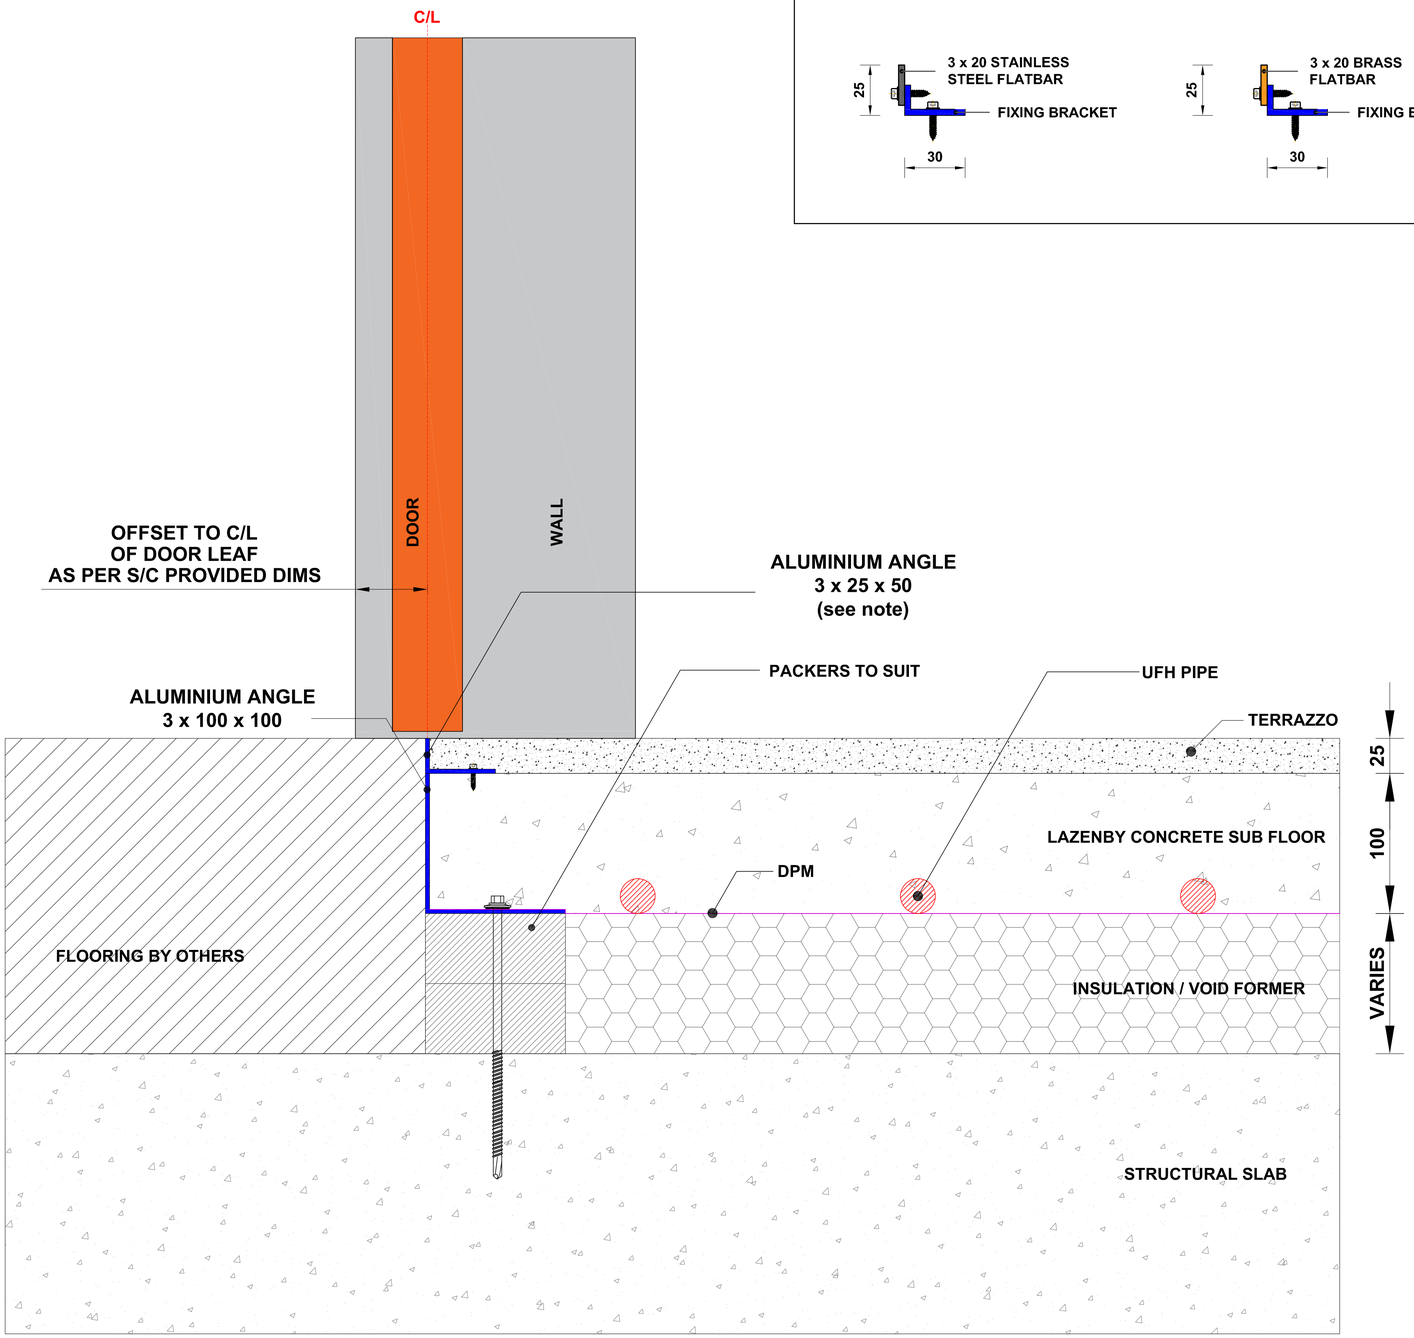

NOTE - ALTERNATE TRIM FINISH FIXINGS

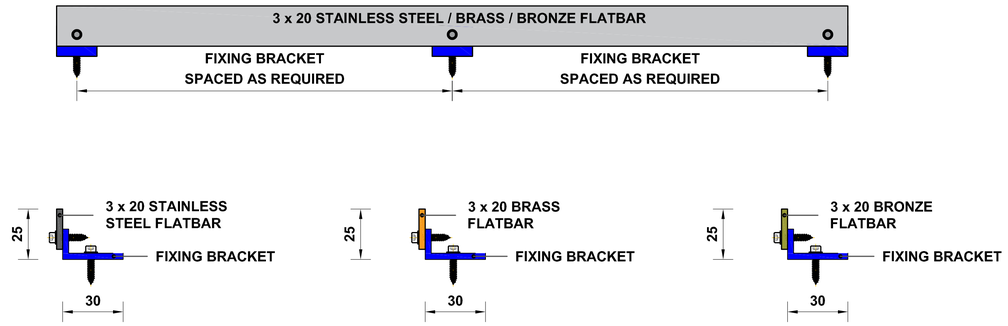

Notes:

LAZENBY Concrete sub floor :

Reinforcement(Anti-crack only):

A 252 Mesh on spacers to centre of slab with min cover of 35mm

8 mm straights where required

IF SUB FLOOR INSTALLED BY OTHERS (CONCRETE or SCREED) JOINT DETAILS ARE TO BE INSTALLED TO MATCH JOINTS REQUIRED IN TERRAZZO for ANTI-CRACK

If Terrazzo needs to be installed at a depth less than 25mm a bespoke system can be designed by LAZENBY to suit.

Unit 1,
Victoria Road Industrial Estate,
North Acton,
London W3 6UU
info@lazenby.co.uk

https://www.lazenby.co.uk

lazenby
iconic polished concrete flooring and surfaces

Project		
Description	Date	Revision

Title	Sheet Size	Stage	Purpose
Terrazzo Door Threshold Detail	A1		
Date	Scale: NOT TO SCALE		

Project	Sub Project	Originator	Zone	Level	Type	Role	Number