NOTE - ALTERNATE TRIM FINISH FIXINGS

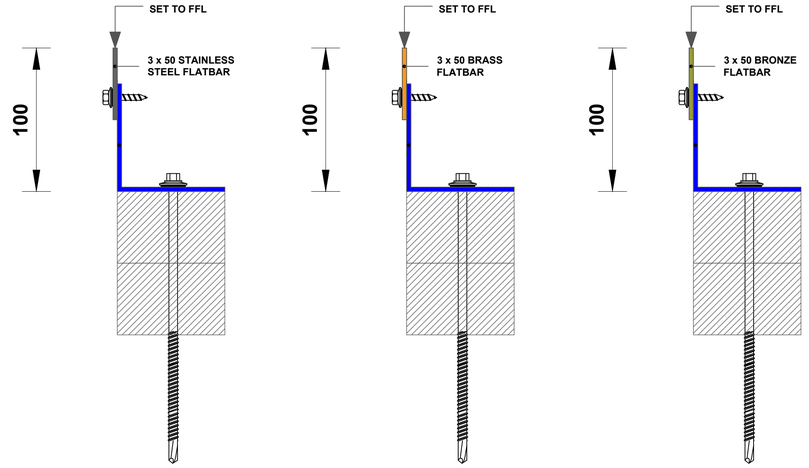

Typical Vertical Section Through Screen

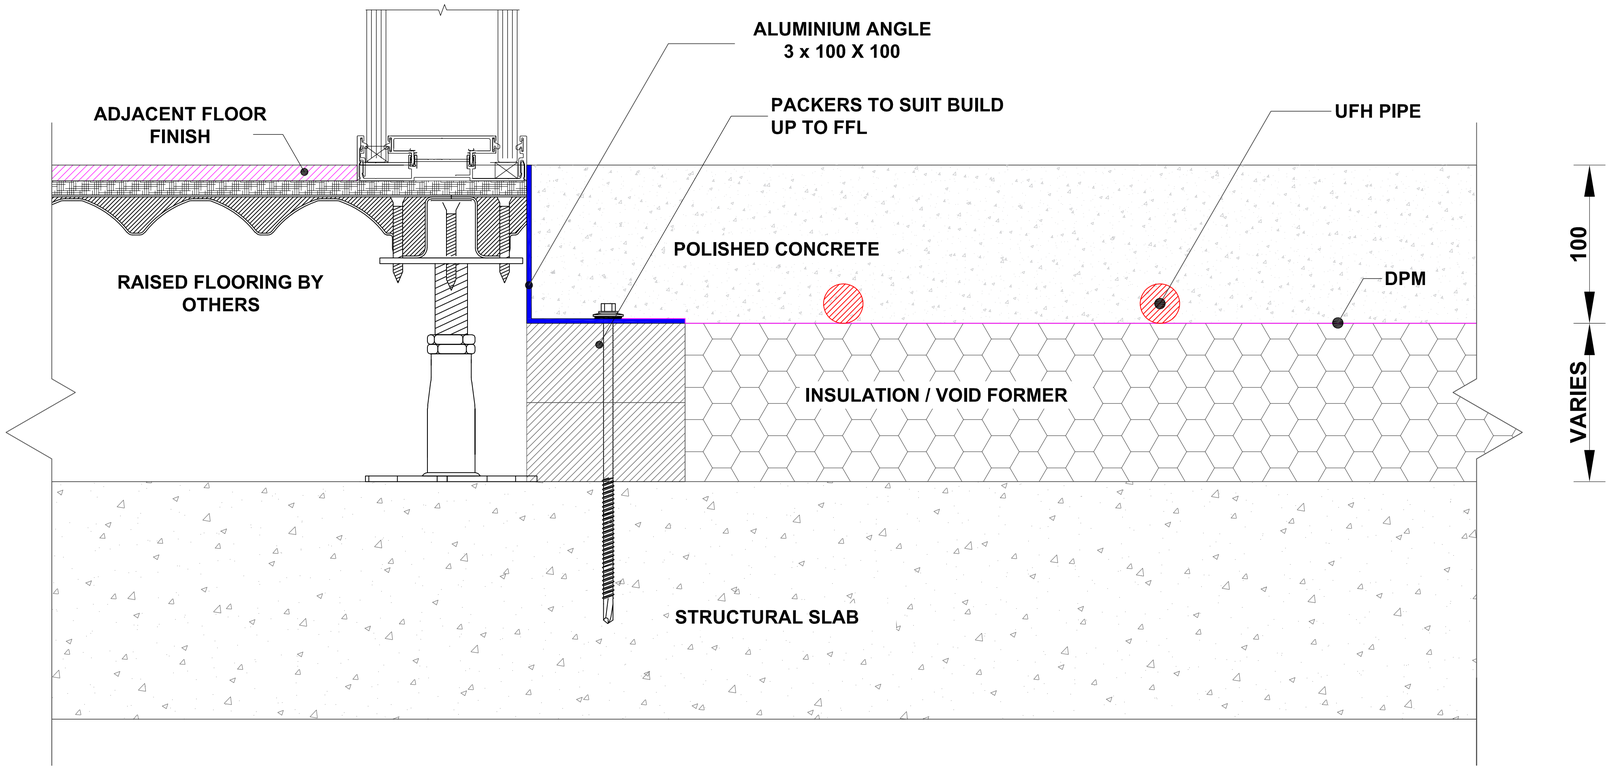

Notes

ALL DIMENSIONS ARE IN MILLIMETERS.

DPM NOT TO BE LAPPED UP VERTICAL FACE OF WALLS / COLUMNS TO AVOID IRREGULAR EDGE FINISH TO SLAB.

Reinforcement(Anti-crack only):

A 252 Mesh on spacers to centre of slab with min cover of 35mm.

8 mm straights where required

.

Unit 1,
Victoria Road Industrial Estate,
North Acton,
London W3 6UU
info@lazenby.co.uk

https://www.lazenby.co.uk

lazenby
iconic polished concrete flooring and surfaces

Project	

Description	Date	Revision

Title	Sheet Size	Stage	Purpose
Polished Concrete Interface to Raised Access Flooring Detail	A1		
Date	Scale: NOT TO SCALE		

Project	Sub Project	Originator	Zone	Level	Type	Role	Number